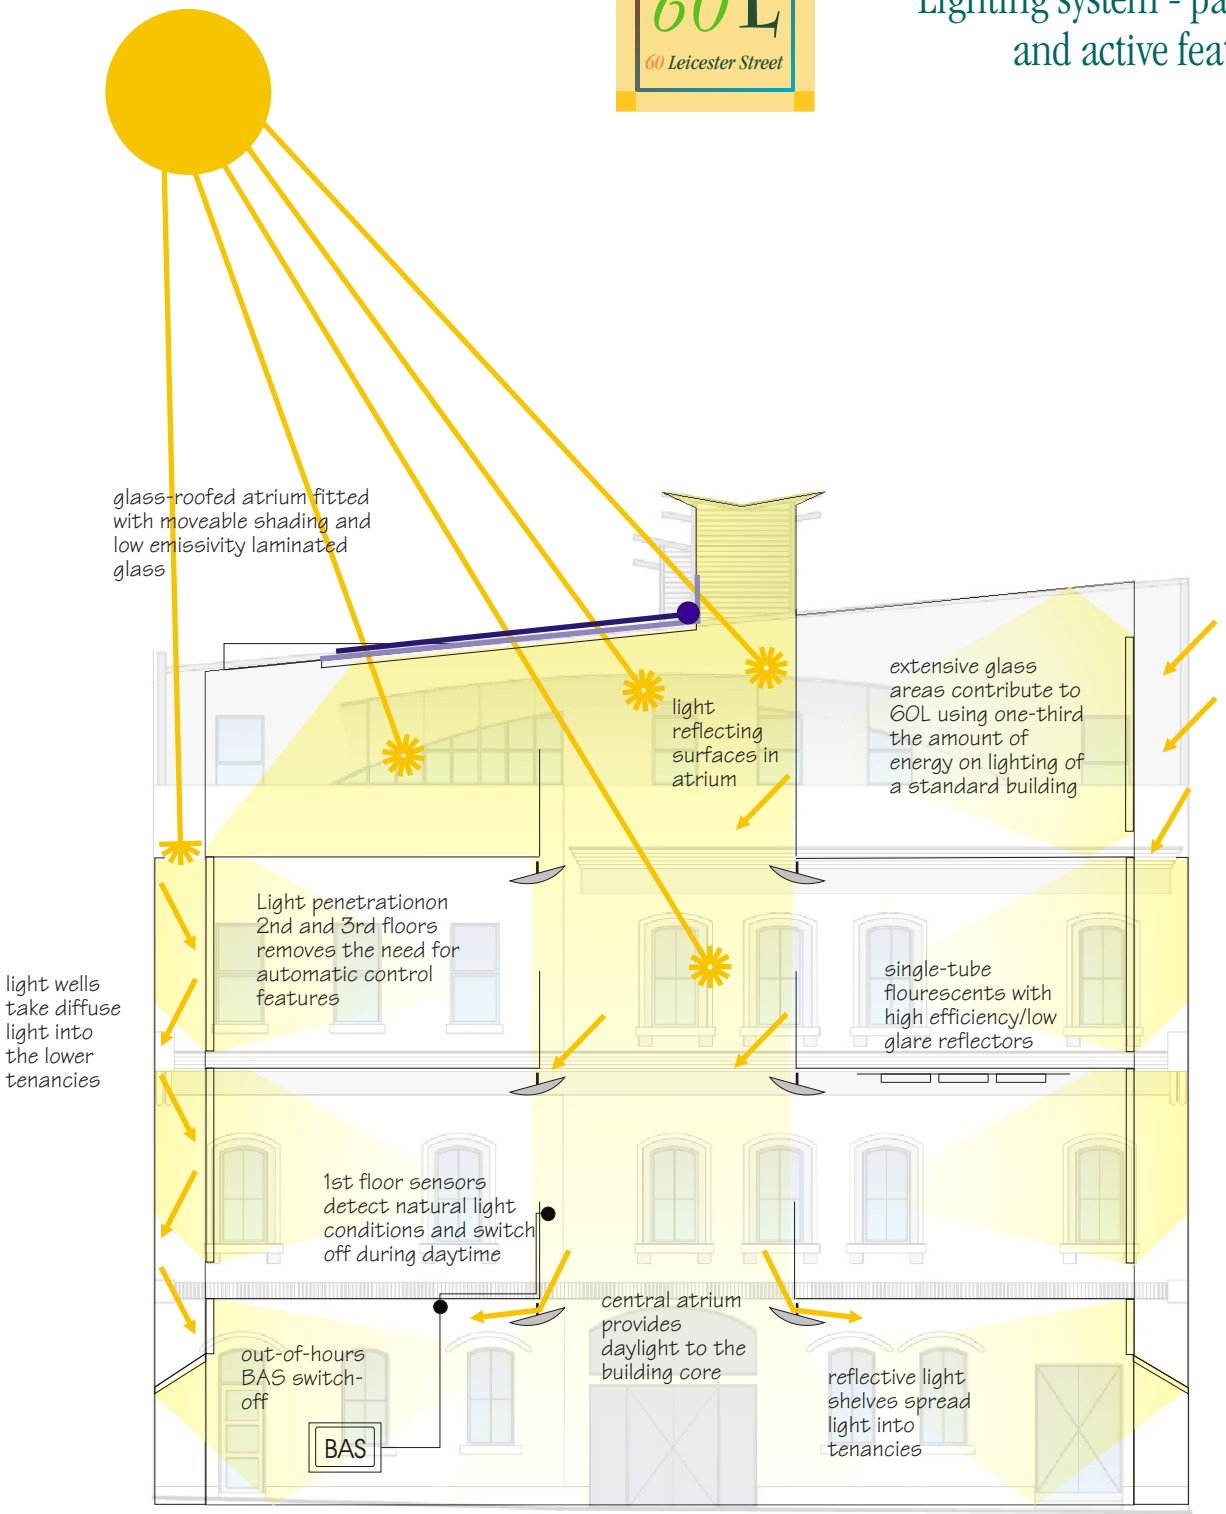Building operation 2:
Lighting system - passive and active features